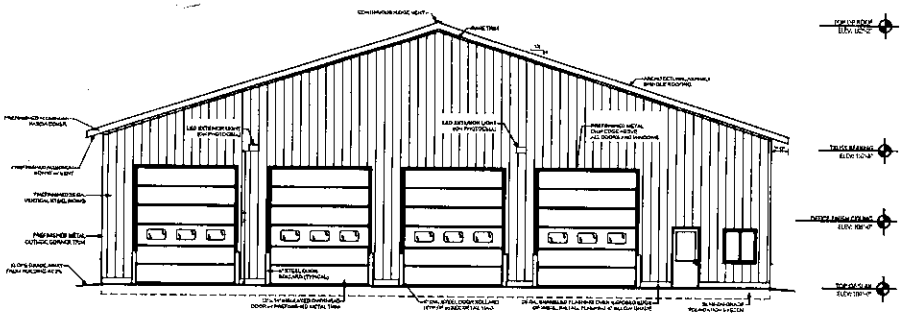

EAST ELEVATION

SCALE: 3/16" = 1'-0"

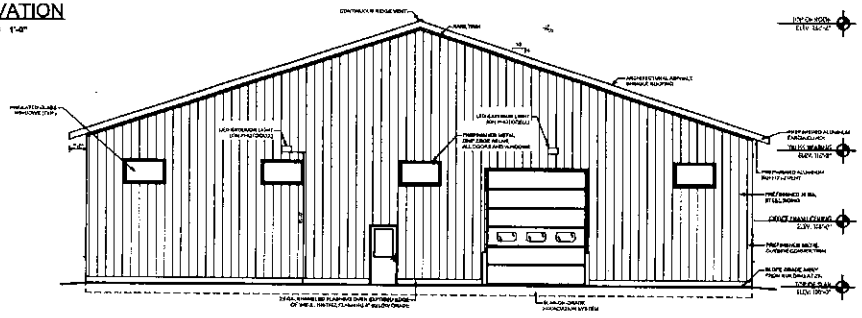

WEST ELEVATION

SCALE: 3/16" = 1'-0"

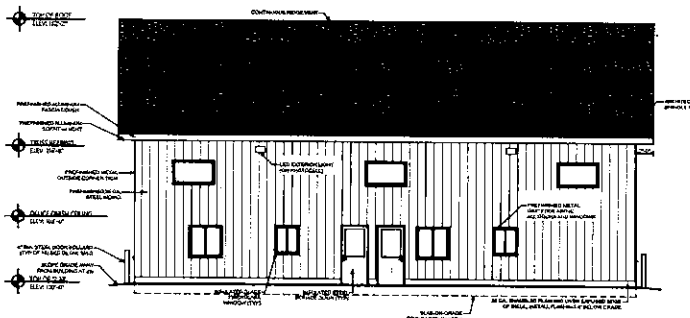

NORTH ELEVATION

SCALE: 3/16" = 1'-0"

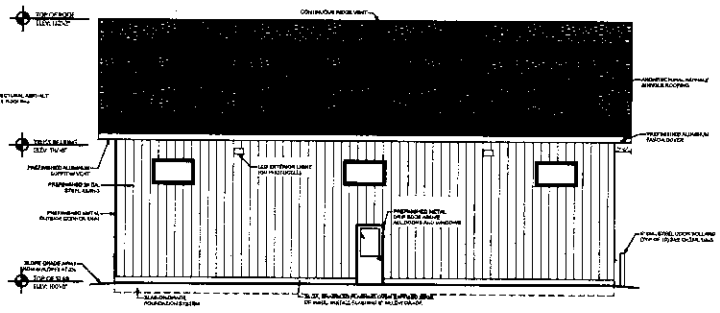

SOUTH ELEVATION

SCALE: 3/16" = 1'-0"

PROPOSED FIRE HALL FOR:

TOWN OF BARNES

COUNTY: PASCO | TWP: BARNES, WI 54577

ELEVATIONS

DESIGN & ENGINEERING with Architectural design inc

CS

828 Lake Shore Drive Menasha, Wisconsin 54952

Phone: (920) 722-6225 www.csdesigneng.com

DRAWN BY	L.D.
CHECKED	T.L.P.
SCALE	AS NOTED
DATE	AUGUST 2019
PROJECT NO	18-3306
REVISIONS	
APPROVED	
SHEET NO.	A-5